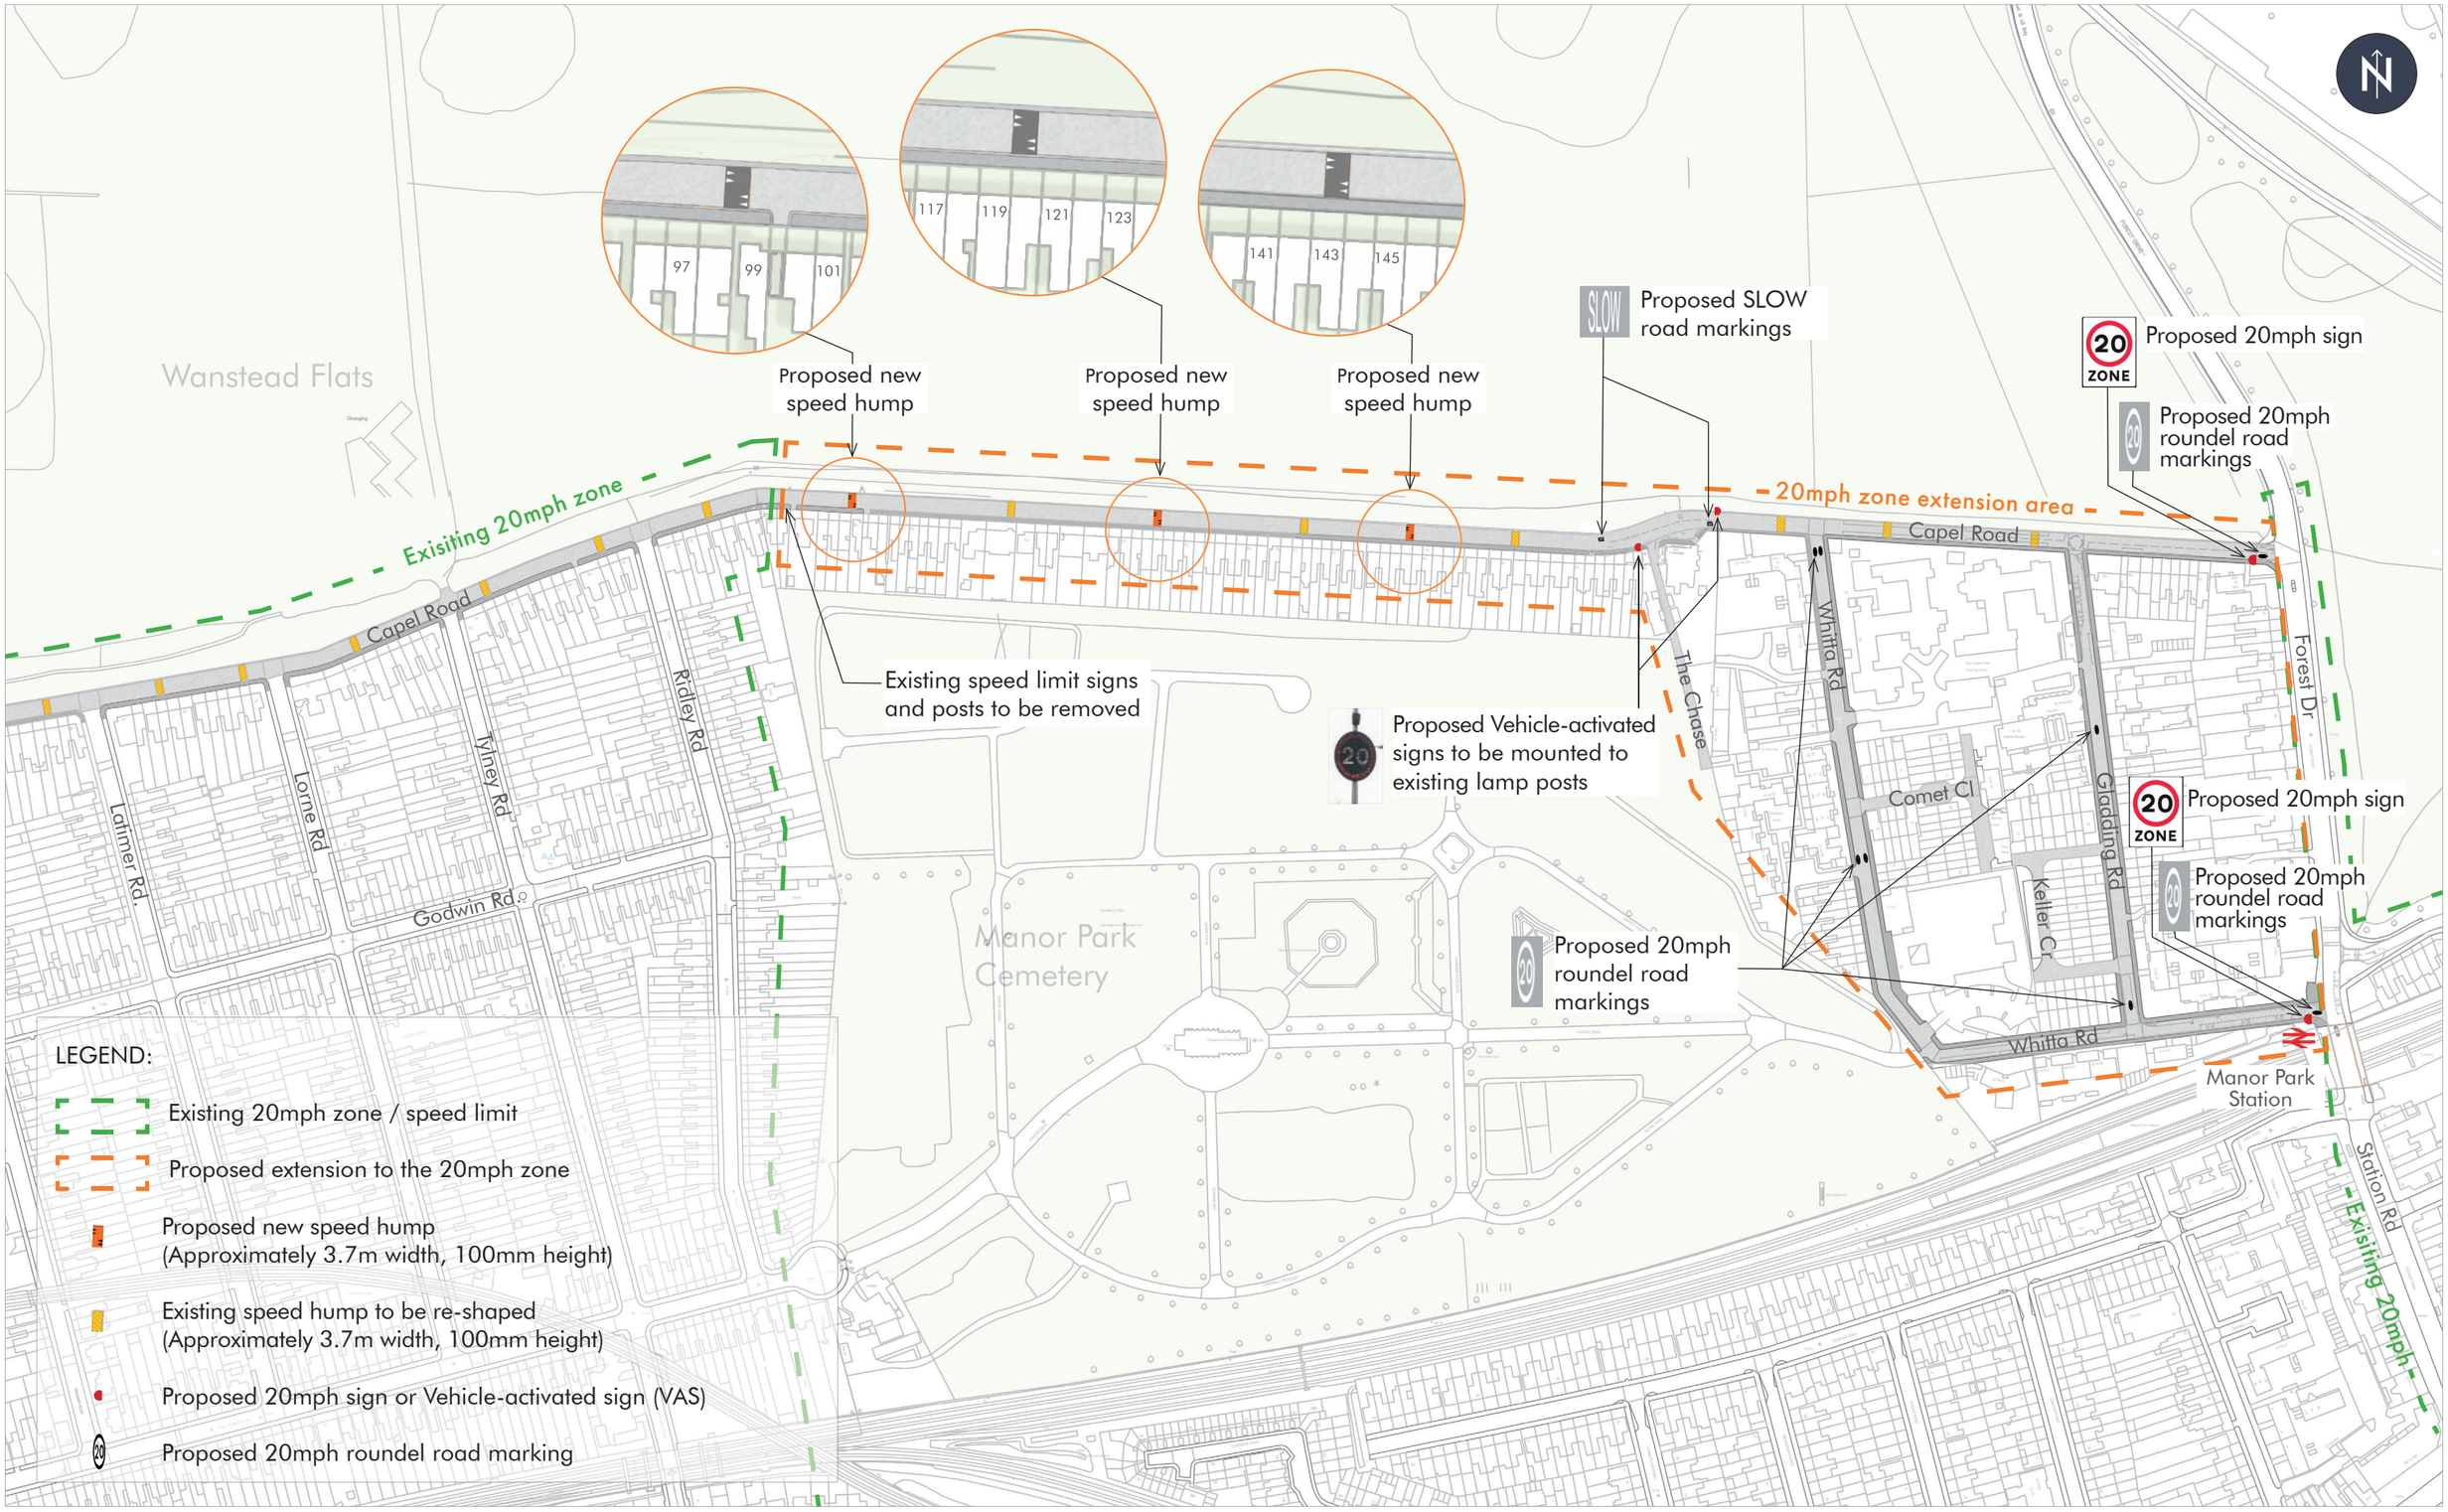

Newham London

PROJECT CENTRE

CAPEL ROAD
20MPH ZONE EXTENSION PROPOSAL